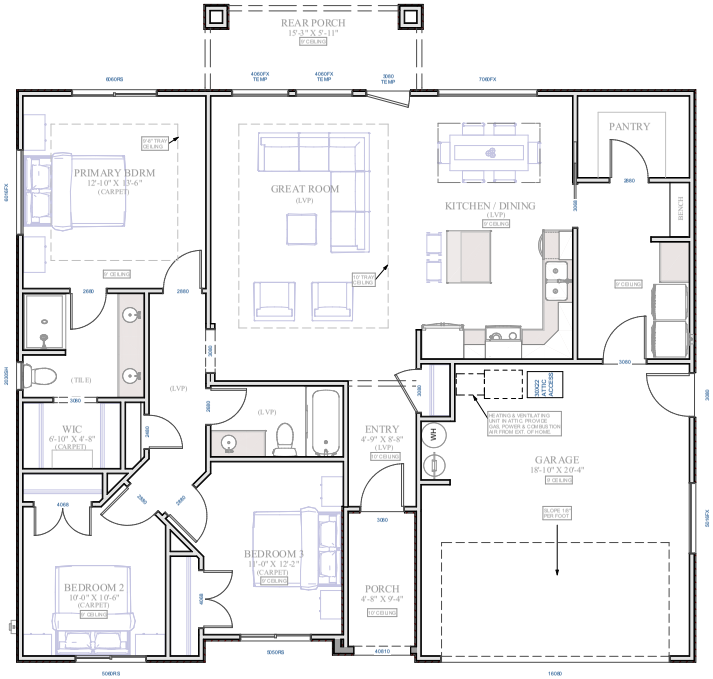

FLOOR PLAN

SCALE : 1/4" = 1'

SAPP DESIGN & ENGINEERING
(307) 202-0960 (307) 202-3151

SHEET TITLE: FLOOR PLAN

PROJECT: INTERSTATE HOMES - SLATE I
SANDS COVE SUBDIVISION - LOT 32
HURRICANE, UTAH

DATE: 7/9/24

SCALE: 1/4"=1'

SHEET: A2